

LAND CORNER RECORD

Index: J-9	Corner: SECTION COR COMMON SEC 8,9,16 & 17			State of Indiana - Hoosier National Forest	
Section: 8,9,16,17	Township: 7N	Range: 1E	P.M.: 2nd	County: Monroe	
Coordinate:	Lat./N:	Lon./E:		Datum:	


CORNER HISTORY: (Chronological history of corner)

1.) Date of Survey:	Surveyor:	Monument:	Recording Information:	Monument Photograph:
1975	Unknown	Stone	USFS Records	
Reference Objects:	Species:	Diameter:	Bearing:	Distance:
	Elm in fence	6"	S 08° W	7.3'
	Q N.S. gravel road	-----	West	23'
	Elm in fence	7"	North	26'
	Oak in fence	30"	South	41.5'
Evidence Found:				
Monument Found:				
2.) Date of Survey:	Surveyor:	Monument:	Recording Information:	
1981	Unknown	3" Steel Pipe	USFS Records	
Reference Objects:	Species:	Diameter:	Bearing:	Distance:
	Elm	3"	N 04° E	18.4'
	Elm	6"	S 03° W	10.8'
Evidence Found:				
Monument Found:	Found 3" dia. steel pipe with a 3" brass disk, 0.4' above grade.			

ACCESSORIES: Bearing and distances from monument to witness object.

Reference Objects:	Object or Tree Species:	Diameter:	Bearing:	Distance:
	Elm	5"	N 04° E	18.20'
	Maple	7"	S 13° W	5.65'
	Edge of gravel		West	8.00'
	Power Pole	13"	N 41° E	41.35'
Monument Found or Set:	Found 3" dia. steel pipe with a 3" brass disk, 0.4' above grade.			


MONUMENT SKETCH

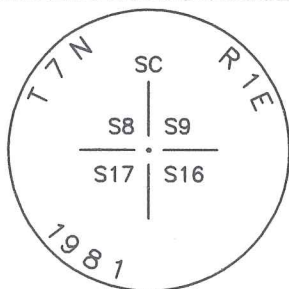

NARRATIVE REFERENCE:

The monument is a 3" diameter steel pipe with a 3" brass disk, 0.4' above grade, 8' east of east edge of gravel road (N/S), ± 80' south of creek crossing a gravel road.

SECTION DIAGRAM

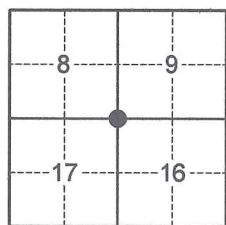

Corner Location = ●

PERPETUATION RECORD:

Monument found undisturbed per 1981 Land Corner Record. One existing bearing tree was remarked. Established two new bearing trees.

Section: 8,9,16,17

Prepared By: BRG # 7308

Date: 12/27/2012

Approved by SRB 2-26-2013

MONUMENT RECORD


Corner I.D. #

I-9

STATE OF INDIANA - COUNTY OF MONROE

Section Nine (9), Township 7 North, Range 1 East

Monument Description & Remarks: Found U.S. Forestry Monument 11½' East of
centerline of gravel road & 135½' South of centerline of Old Grubb Road.
Monument marks S-W corner of section. See attached for monument details.

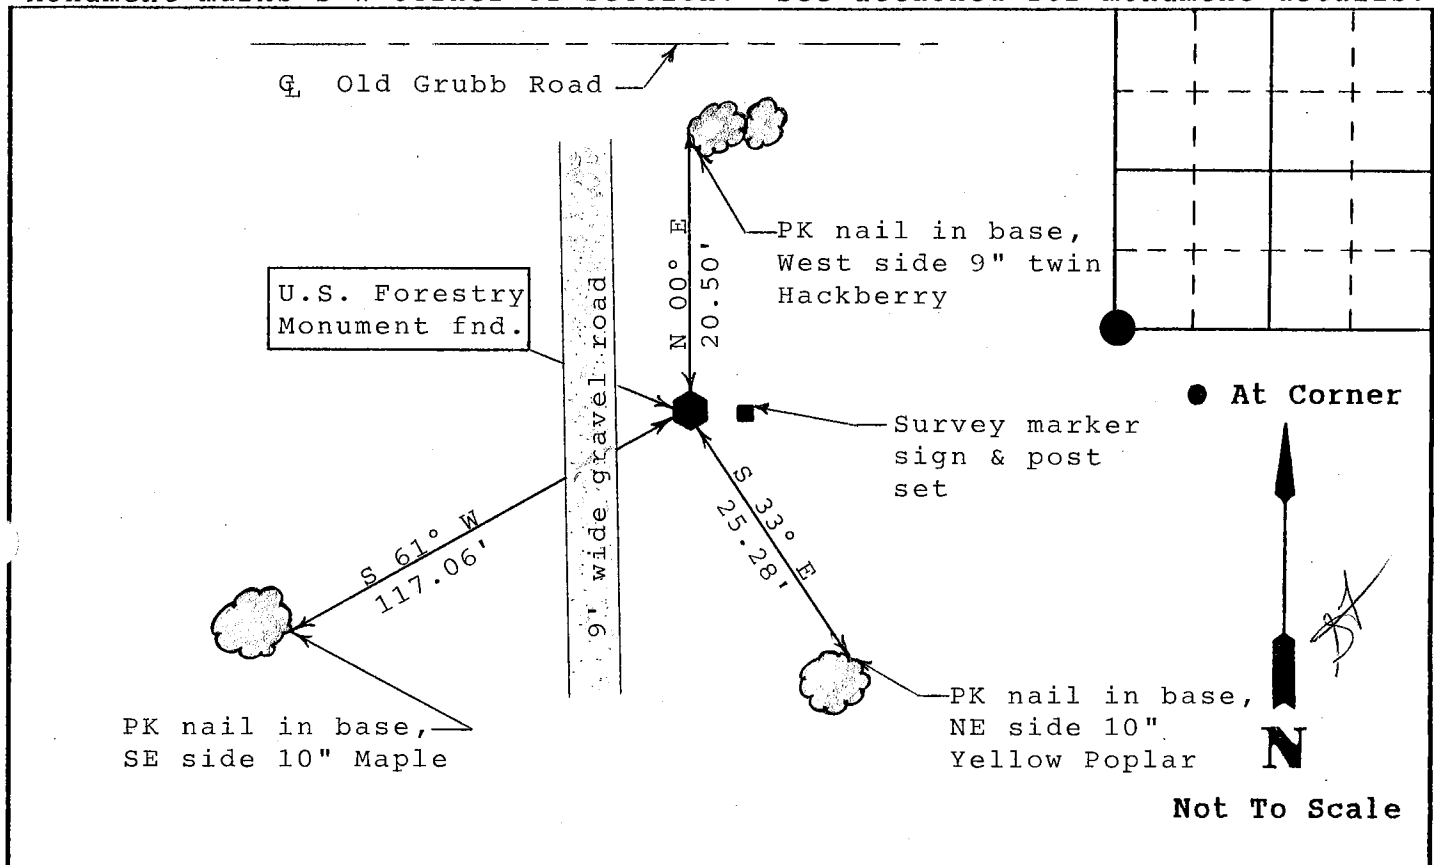

State of Indiana
County of Monroe

I, Michael W. Friley, County Surveyor, hereby certify
that this document was prepared under my direction in
accordance with the provisions of Section 17-3-64-4
through 17-3-64-8 of the Indiana Code, being Acts of 1965,
Chapter 319; and the above data is given under my hand and
seal this 14th day of February, 1996 A.D.

Space
Reserved For
Recording
Officer

Indiana Registered Land Surveyor No. _____ or

Monroe County Surveyor's Office
United States Government Agency

Monroe County Surveyor
Title

Field Book:

96-01

Page:


18

MONUMENT RECORD


Corner I.D. _____

Section	<u>9</u>
Township	<u>7 North</u>
Range	<u>1 East</u>

Description: U.S. Forestry Monument found at S-W corner of section. Monument was 3" Aluminum Cap set in 3" Steel Pipe, 0.4' out of ground. Monument was firm in ground. Found 2/14/96. See attached "Recovery Tie Drawing".

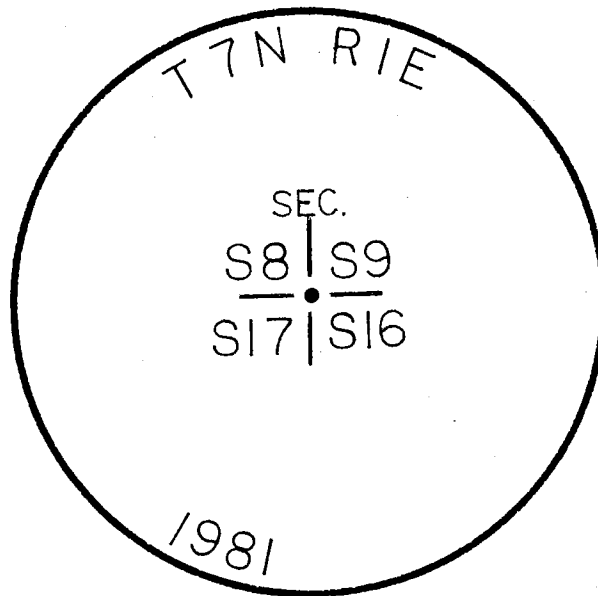

Not To Scale

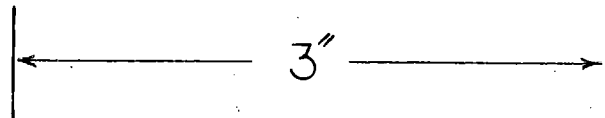

R9-7150-15 (5/64)

CERTIFIED LAND CORNER RESTORATION

State of Indiana

County of Monroe } ss.


I _____, do hereby certify that on the _____ day of _____, 19____,
I found evidence of the section _____ corner of Sections 8, 9, 17, 16
Township 7 North, Range 1 East, Second Principal Meridian, as described
hereon; and that from this evidence I established a new monument and accessories as described hereon to per-
petuate the original location of this corner:

Description of original monument and accessories and subsequent restorations:

Description of corner evidence found:

Description of monument and accessories I established to perpetuate the original location of this corner:

A 3" diameter, concrete filled steel pipe with a
3" brass cap was set 6" above ground and
surrounded by a mound of rocks.

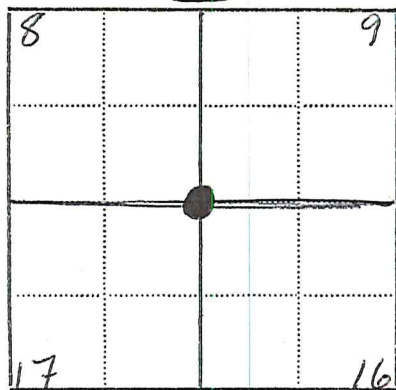

● = Corner monument restored

□ =

Established following witnesses:

B.T.

B.T.

3"

6"

N4°E
18.4'

S3°W
10.8'

Resident witnesses _____

Dated at _____ Indiana, this _____ day of _____
19____.

Signature _____ Title _____
(County Surveyor, Registered Land Surveyor, or other duly authorized official)

Surveyors Registration No. _____

Office of _____ County of _____

I hereby certify that the within instrument was filed in this office for record
on the _____ day of _____, 19____, and was filed in Book
No. _____ Page No. _____ of County Records.

Signature _____ Title _____

Township 7 N, Range 1 E, Section 8, 9, 17, 16, Index No. J-9, Page No. _____

Index No. 3-9
(Alphabetical-Numerical)


LAND CORNER RECORD
(RECTANGULAR SURVEYS)

R9-7150-4 (Rev. 6/13/67)
GPO 806-924

T. 7N R. 1E 2nd Mer. N.F. Hoosier County Monroe State IND.
Section 10 Corner common to sections 10, 17, 8 and 9

EXISTING SURVEYS

Original Government Survey	Original Evidence Found
Year surveyed <u>1814</u>	Year of search _____ By _____
Original monument <u>W. Walnut 6"</u> (Wood post, stone, pile of stones, pipe, etc.)	Monument found _____
Bearing Trees	Original Bearing Trees Found
Species _____	Species _____
Diameter _____	Diameter _____
Bearing _____	Bearing _____
Distance _____	Distance _____
Subsequent Corner Restoration	Evidence of Subsequent Corner Restoration Found
Year surveyed _____ By _____	Year of search <u>1975</u> By _____
Where filed or recorded _____	<u>Found sandstone marked on top</u>
Monument _____ (Original, concrete post, iron rod, etc.)	<u>stone is 9" out of ground 3"x3" at</u>
	<u>top base is 10"x3". Stone is</u>
	<u>in fence line on E side of gravel</u>
	<u>road</u>
Bearing Trees, Reference Objects	Bearing Trees, Reference Objects
Species _____	Species _____
Diameter _____	Diameter _____
Bearing _____	Bearing _____
Distance _____	Distance _____

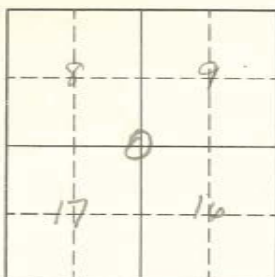

Sketch

○ Corner ■ F.S. Land

Relation of Evidence to Record Features Along Section Lines

Section line to sections _____
Object _____
Record distance _____
Measured distance _____

Other Evidence

Describe evidence of use and occupation such as, roads, fences, clearings, timber cutting lines, plantations, etc.. Cite source of testimony if any.

Stone is approx 40' South of Tree line
from the west
oak in fence line
30" dia
South
41.5 Ft

Perpetuation Record

Monument and accessories established. Include brief description of area.

<u>w/Cor Tag</u>	<u>w/Cor Tag</u>
<u>Elm in Fence line</u>	<u>Elm in Fence line</u>
<u>6"</u>	<u>7"</u>
<u>S08°W</u>	<u>West</u>
<u>7.3'</u>	<u>26'</u>

At time of search:

1. Did you have the record description?
Yes ☒ No ☐

2. How was search area located?
Pacing, chaining, photos, maps, etc.

3. Man hours spent in search 1 hr

4. Do you think additional search might recover evidence? Yes ☐ No ☒

5. Signature _____

Certified corner restoration certificate prepared: Yes ☐ No ☐
Filed in county records at _____ Date _____ County Document No. _____
Identified on aerial photo No. _____ Which is filed at _____

Index No. J-9
(Alphabetical - Numerical)

LAND CORNER RECORD
(RECTANGULAR SURVEYS)

19-5680-11 (5/12/61)

T. 7 N R. 1 E 2nd Mer. N.F. Hood County Monroe State Ind
Corner common to sections 16, 17, 8 and 9

EXISTING SURVEYS

Original Government Survey	Original Evidence Found
Year surveyed _____	Year of search _____ By _____
Original monument _____ (Wood post, stone, pile of stones, pipe, etc.)	Monument found _____
Bearing Trees	Original Bearing Trees Found
Species _____	Species _____
Diameter _____	Diameter _____
Bearing _____	Bearing _____
Distance _____	Distance _____
Subsequent Corner Restoration	Evidence of Subsequent Corner Restoration Found
Year surveyed _____ By _____	Year of search _____ By _____
Where filed or recorded _____	
Monument _____ (Original, concrete post, iron rod, etc.)	
Bearing Trees, Reference Objects	
Species _____	
Diameter _____	
Bearing _____	
Distance _____	

Handwritten notes on yellow paper:
T. 7N R. 1E 8/5/81
Sec. 8, 9, 16 S. Corner
Steel 3" dia.
3" brass cap
6" out of ground
Surround mound of
rocks 5' E of gravel rd.
on W edge of open
field 75' S of creek
BT Elm 63°W 10.8'
BT Elm 3" N40°E 18.4'

Evidence to Record Features Along Section Lines

Other Evidence

Occupation such as roads, fences, clearings, timber cutting lines, testimony if any.

Perpetuation Record

Monument and accessories established. Include brief description of area.
Steel 3" dia 3" brass cap 6" out of ground
Surrounded with rocks 5' E of gravel Rd on west
edge of open field 75' South of Creek

Elm	Elm
3"	6"
N40°E	S30°W
18.4'	10.8'

Certified corner restoration certificate prepared: Yes _____ No _____
Filed in county records at _____ Date _____ County Document No. _____
Identified on aerial photo No. _____ Which is filed at _____

2. How was search area located?
Pacing, chaining, photos, maps, etc. _____

3. Man hours spent in search _____

4. Do you think additional search might recover evidence? Yes _____ No _____

5. Signature _____

Handwritten in circle:
T. 7N R. 1E
58°15' 59"
5171516
1981